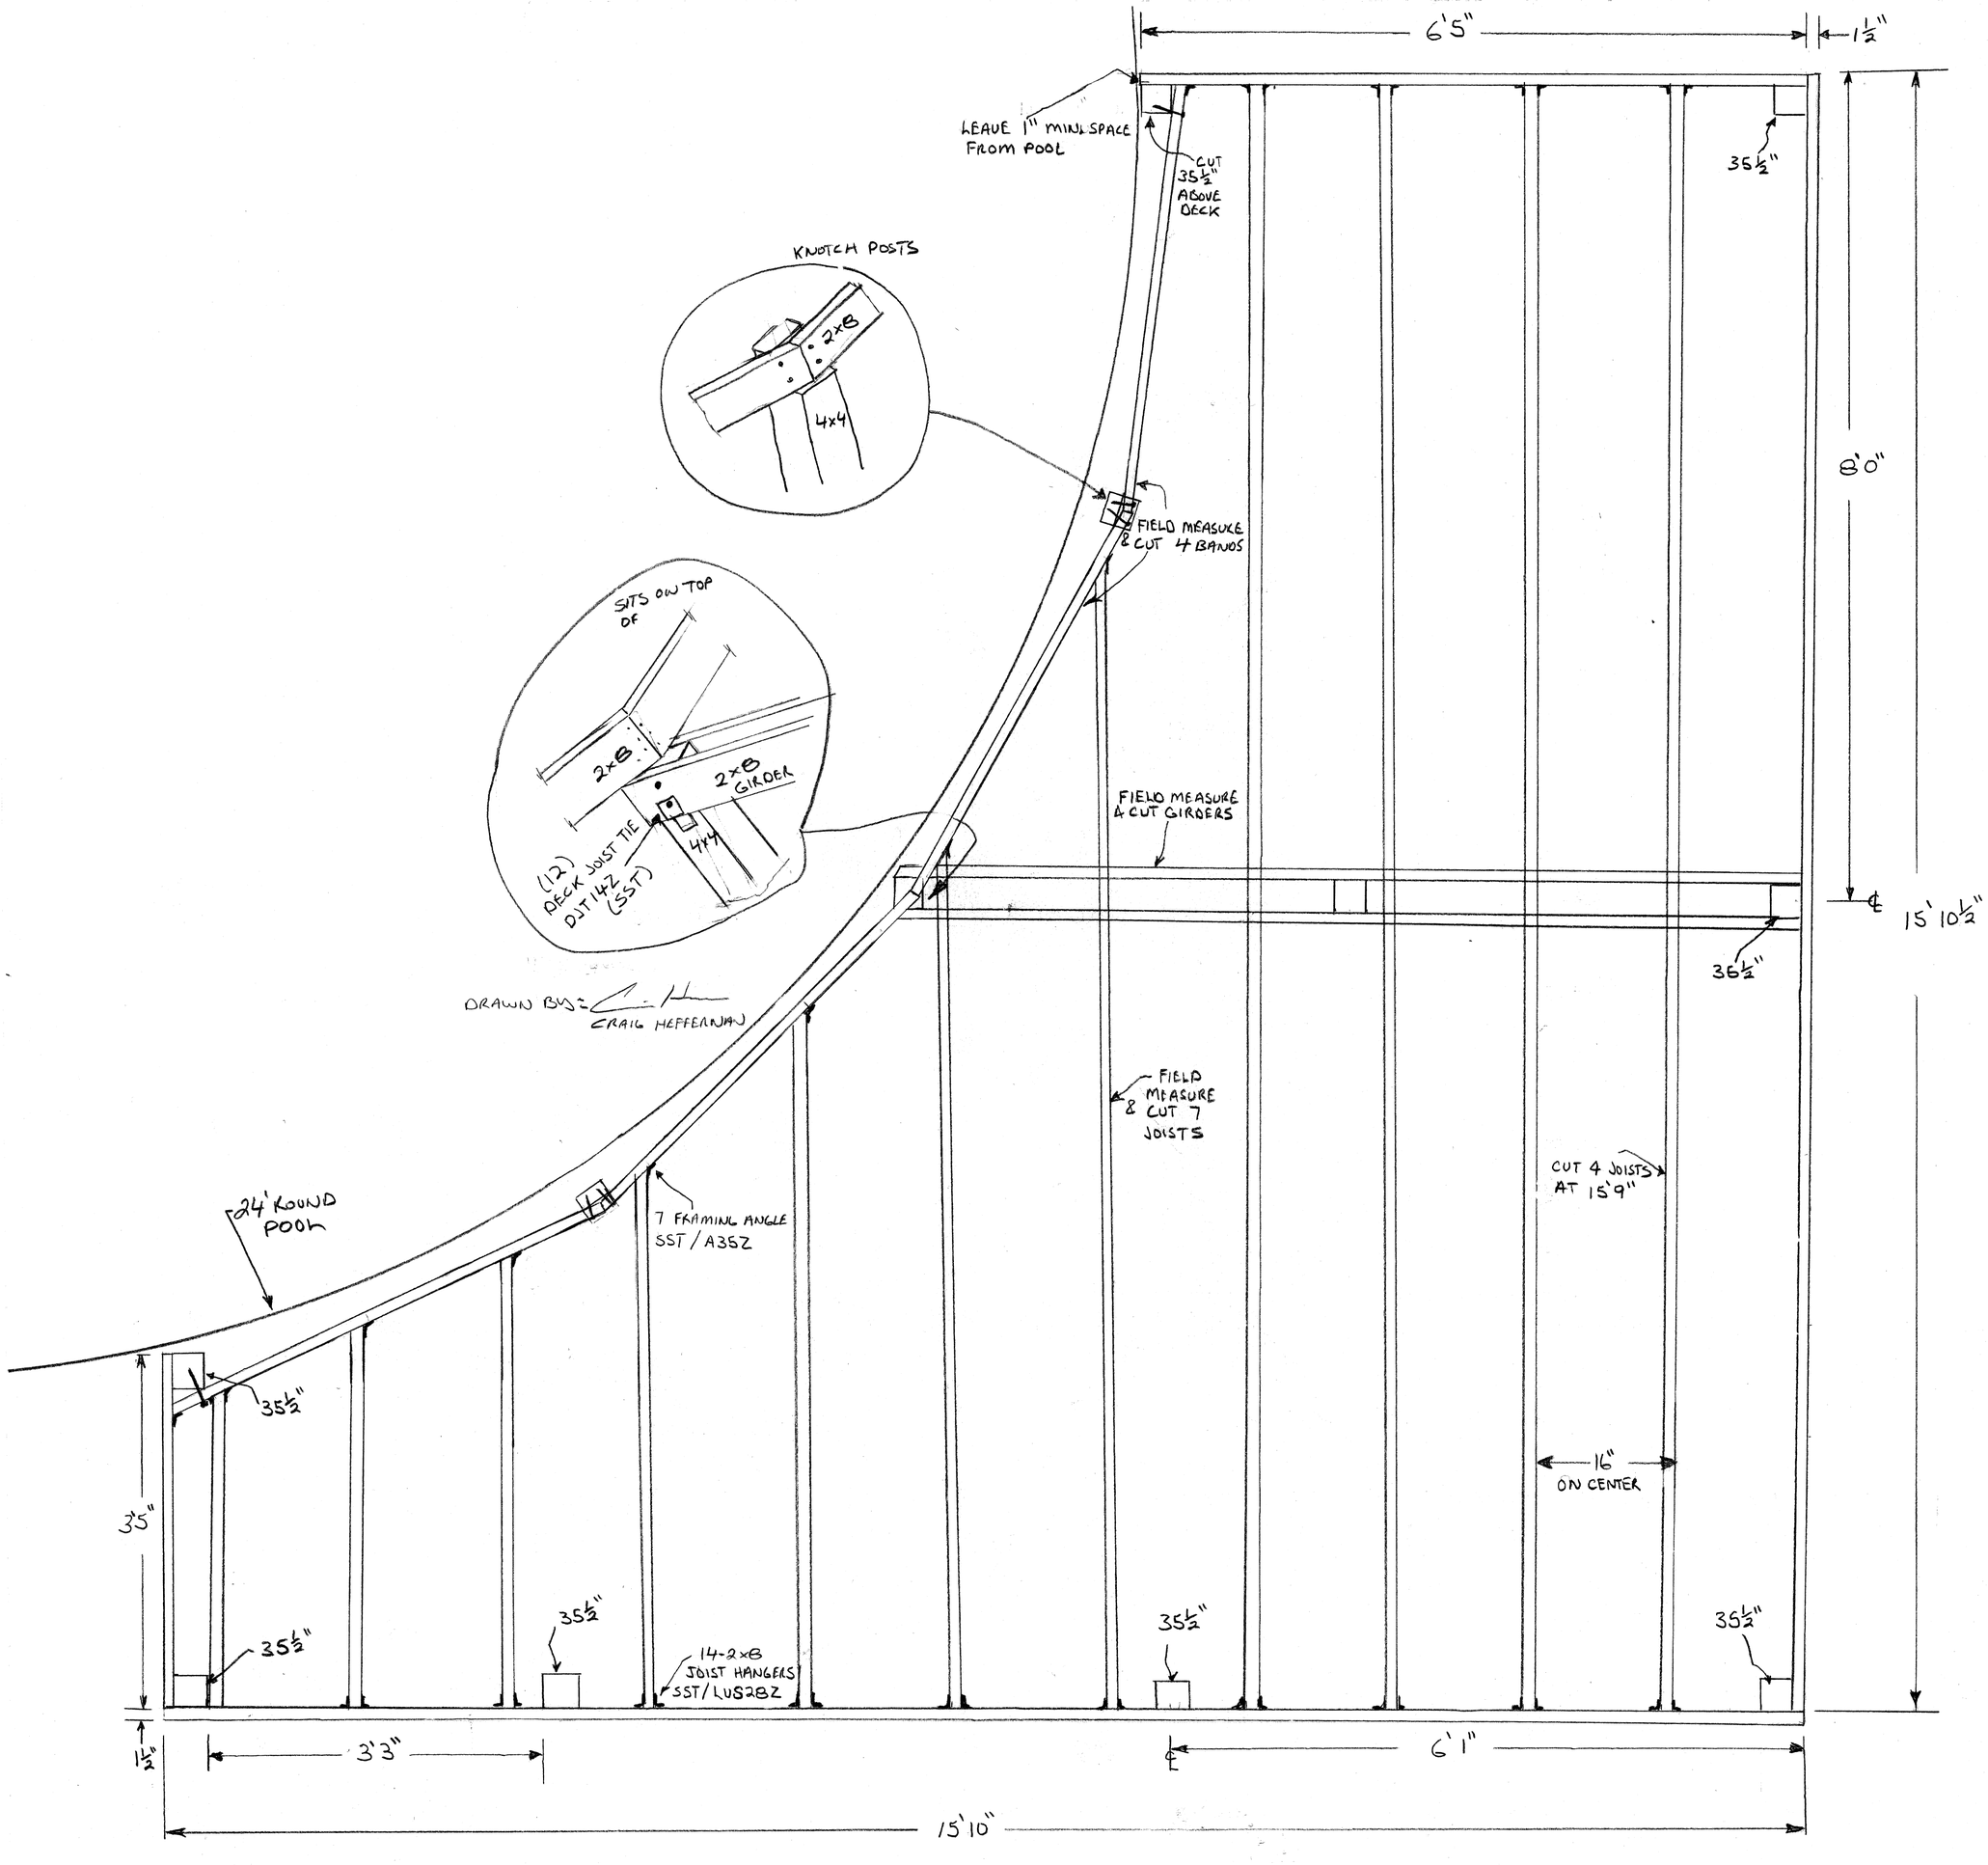
6'5"
1½"
LEAVE 1" MIN. SPACE FROM POOL
CUT 35½" ABOVE DECK
35½"
KNOTCH POSTS
2x8
4x4
8'0"
FIELD MEASURE & CUT 4 BANDS
SITS ON TOP OF
2x8
2x8 GIRDER
4x4
(12) DECK JOIST TIE DJT 1/4Z (SST)
FIELD MEASURE & CUT GIRDERS
15'10½"
36½"
DRAWN BY: CRAIG HEFFERNAN
FIELD MEASURE & CUT 7 JOISTS
24' ROUND POOL
7 FRAMING ANGLE SST / A35Z
CUT 4 JOISTS AT 15'9"
16" ON CENTER
35"
35½"
35½"
35½"
35½"
14-2x8 JOIST HANGERS SST/LUS28Z
1½"
3'3"
6'1"
15'10"